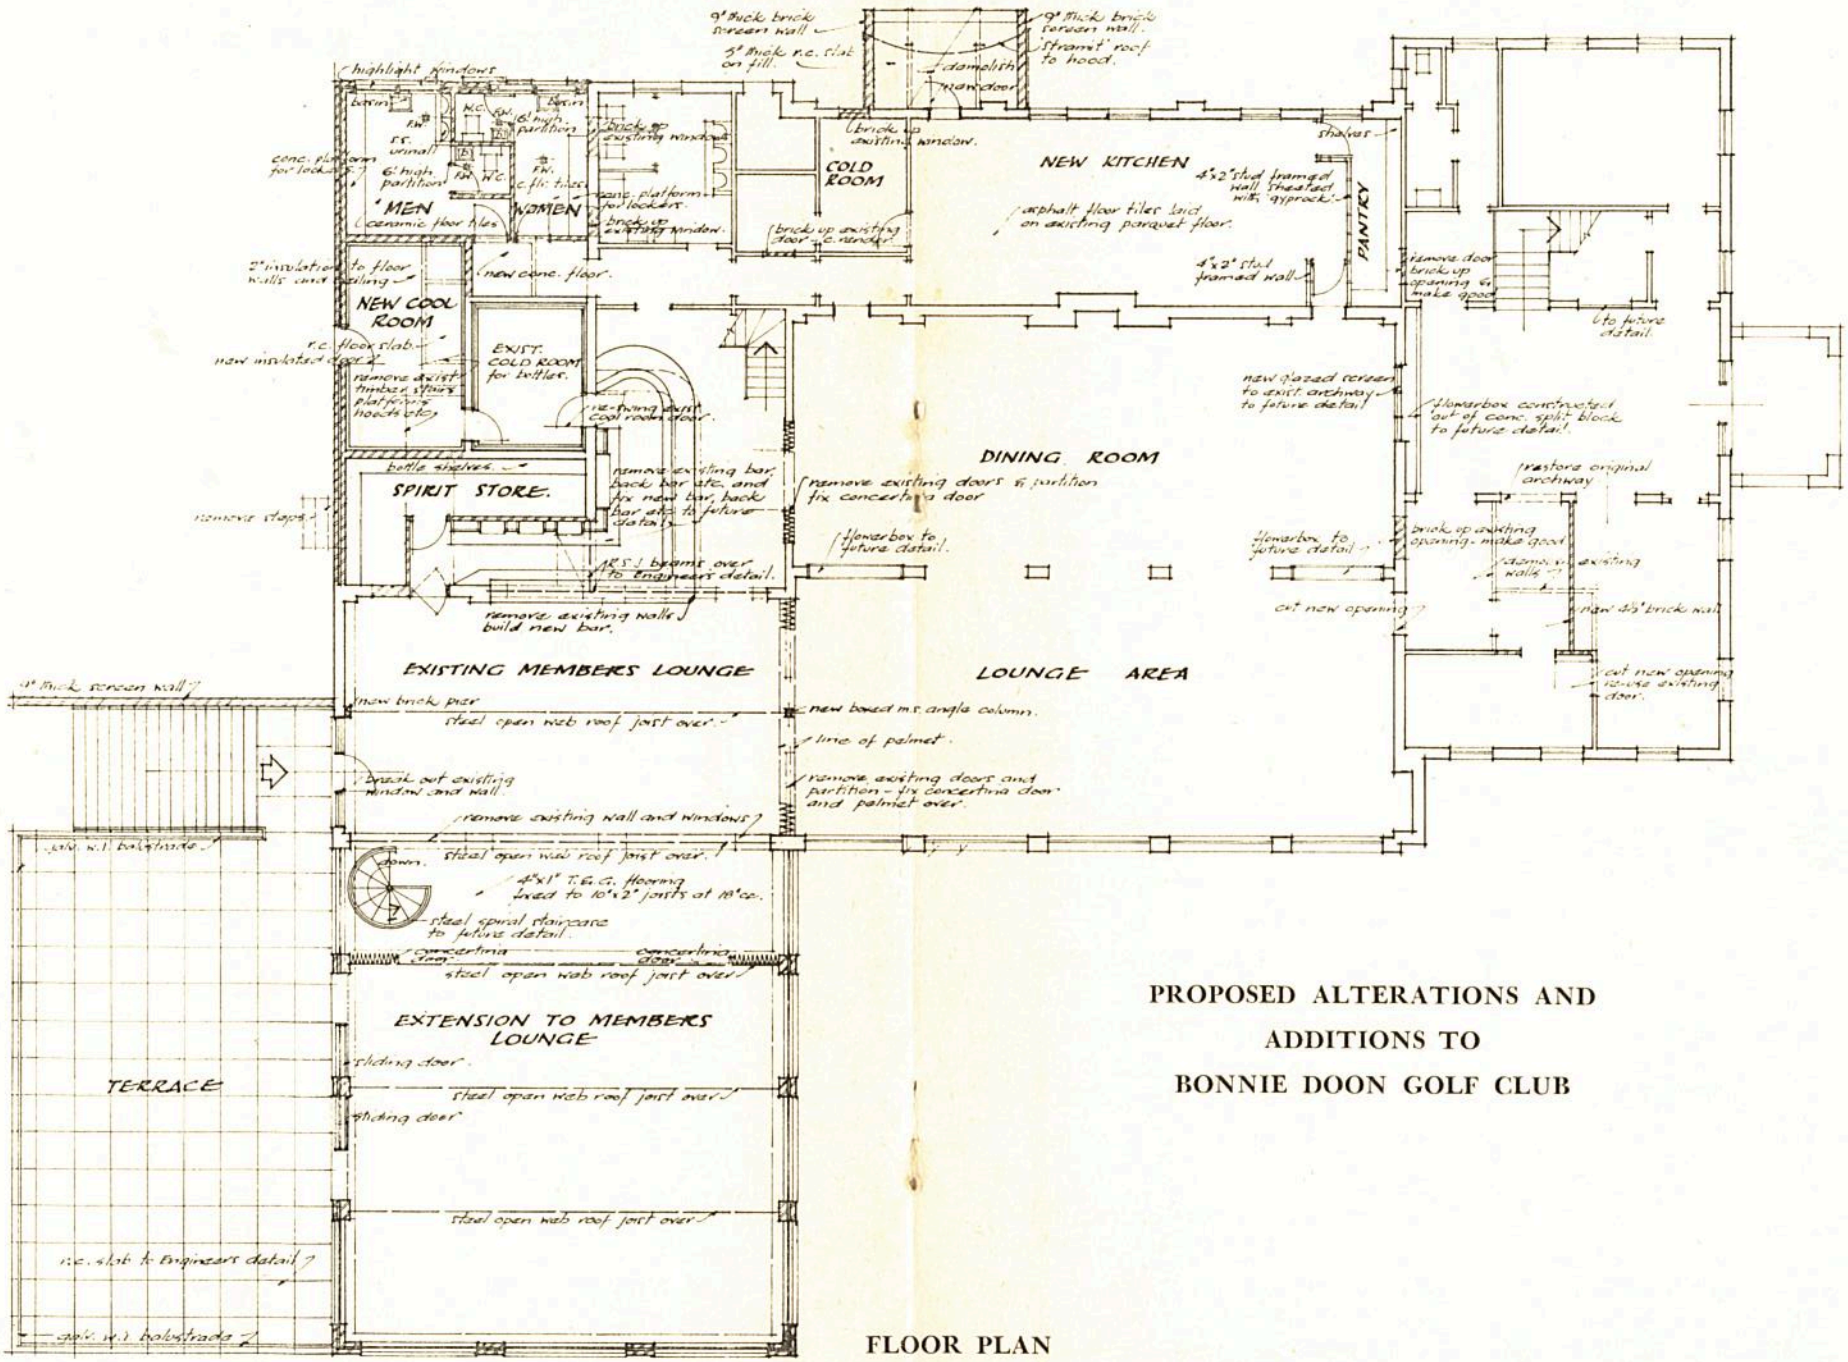

PROPOSED ALTERATIONS AND ADDITIONS TO BONNIE DOON GOLF CLUB

FLOOR PLAN